BMP TABLE	
SS-2 / 2.2.1	Preservation of existing vegetation
SC-5	Fiber Rolls
TC-1	Stablized Construction Entrance
WM-1	Material Delivery and Storage
WM-8	Concrete Waste Management
WM-5	Solid Waste Management
LID 2.2.5	Drain run off from impervious surfaces to pervious areas

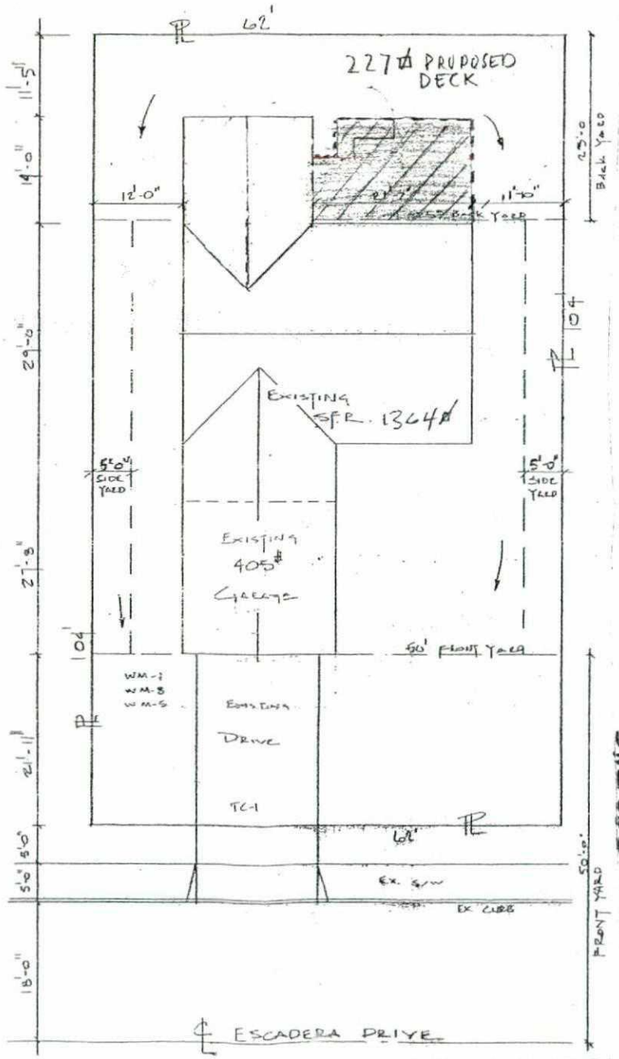

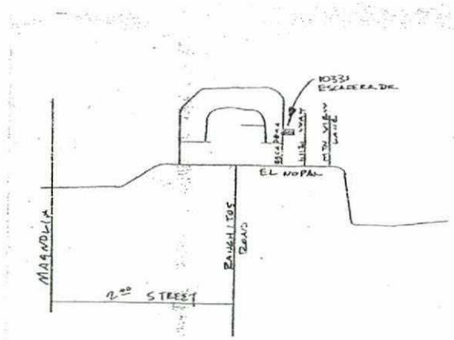

VICINITY MAP NTS TB. 1231 F-3

N

SCALE 1" = 20'

SITE PLAN

CONTRACTOR: HAYS CONTRACTING – (619) 923-7684 | 9598 HALBERNS BLVD. SANTEE CA. 92071 | PHONE: 619 - 938 - 4454
LIC# 882745
OWNER: DENISE MORTON
SITE: 10331 ESCADERA DR., LAKESIDE CA. 92040
A.P.N. 379-240-23-00
LEGAL: LOT 141 MAP 6642
PROJECT: BUILD A 269 ☐ ELEVATED REDWOOD DECK W/ STAIRS & HANDRAILS
DATE: 8-5-13
DRAWN: W. HAYS
SHEET: 1
OF: 6

SDC PDS RCVD 08-23-13
VAR09-003W1

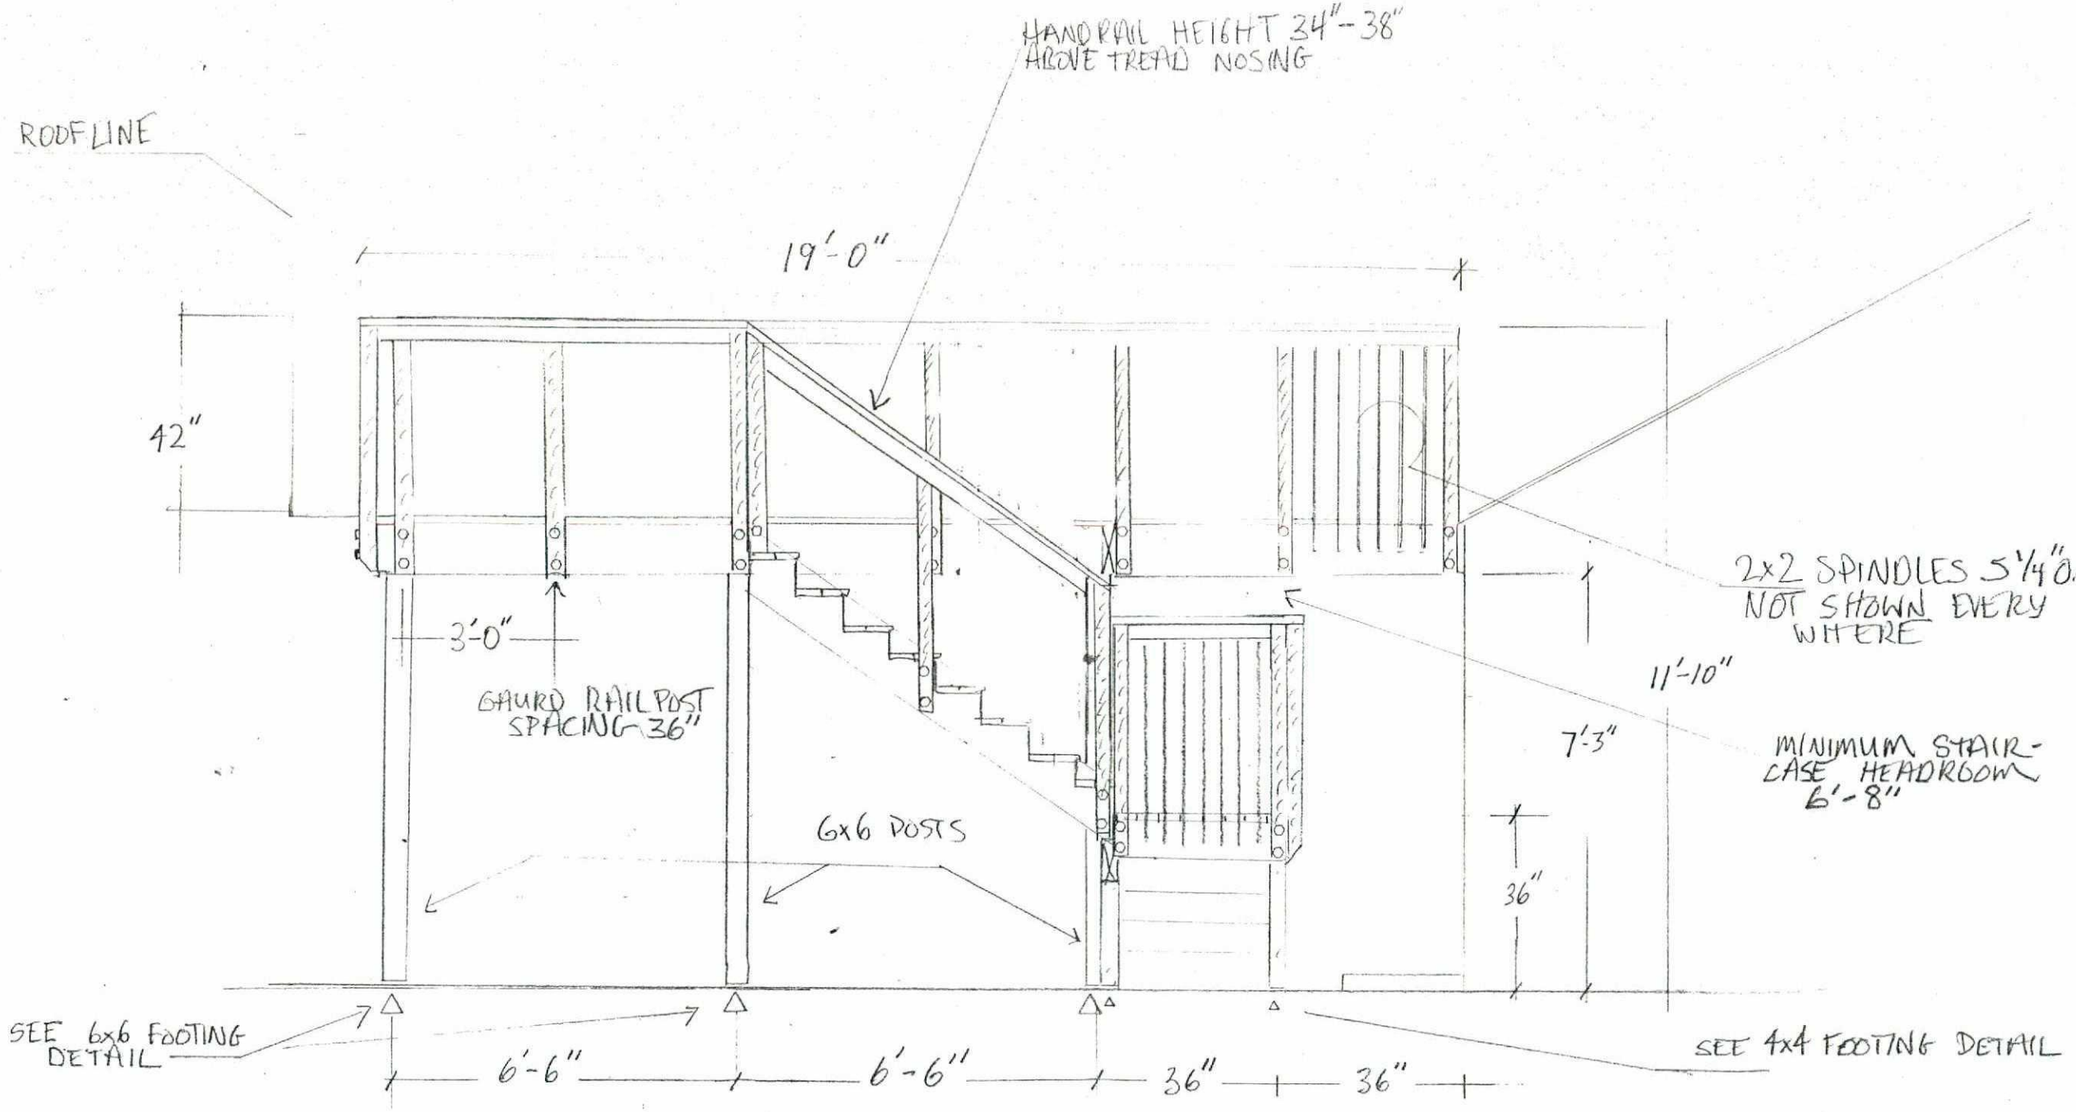

SPINDLES ARE 2x2 REDWOOD AND NOT SHOWN BETWEEN GAURD POSTS FOR CLARITY

EAST ELEVATION

SCALE = 3/8" = 1'-0"

CONTRACTOR: HAYS CONTRACTING LIC# 882745 619-823-7684
OWNER: DENISE MORTON PHONE: 619 938-4454
SITE: 10331 ESCALERA ST. LKSD. CA 92040
A.P.N. 379-240-23-00 LEGAL: LOT 141 MAP 6642
PROJECT: DECK
DATE: 8-9-13
DRAWN: W. HAYS
SHEET: 3 OF: 6

HAYS CONTRACTING

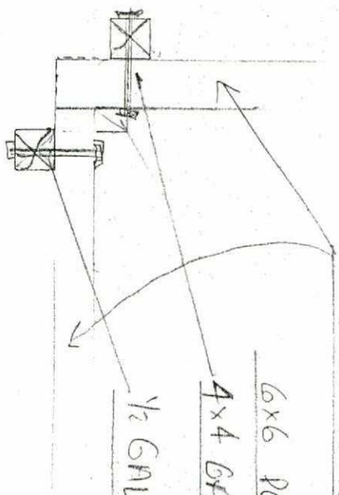

CORNER GUARD RAIL CONNECTION
PLAN VIEW SCALE 1"=1'-0"

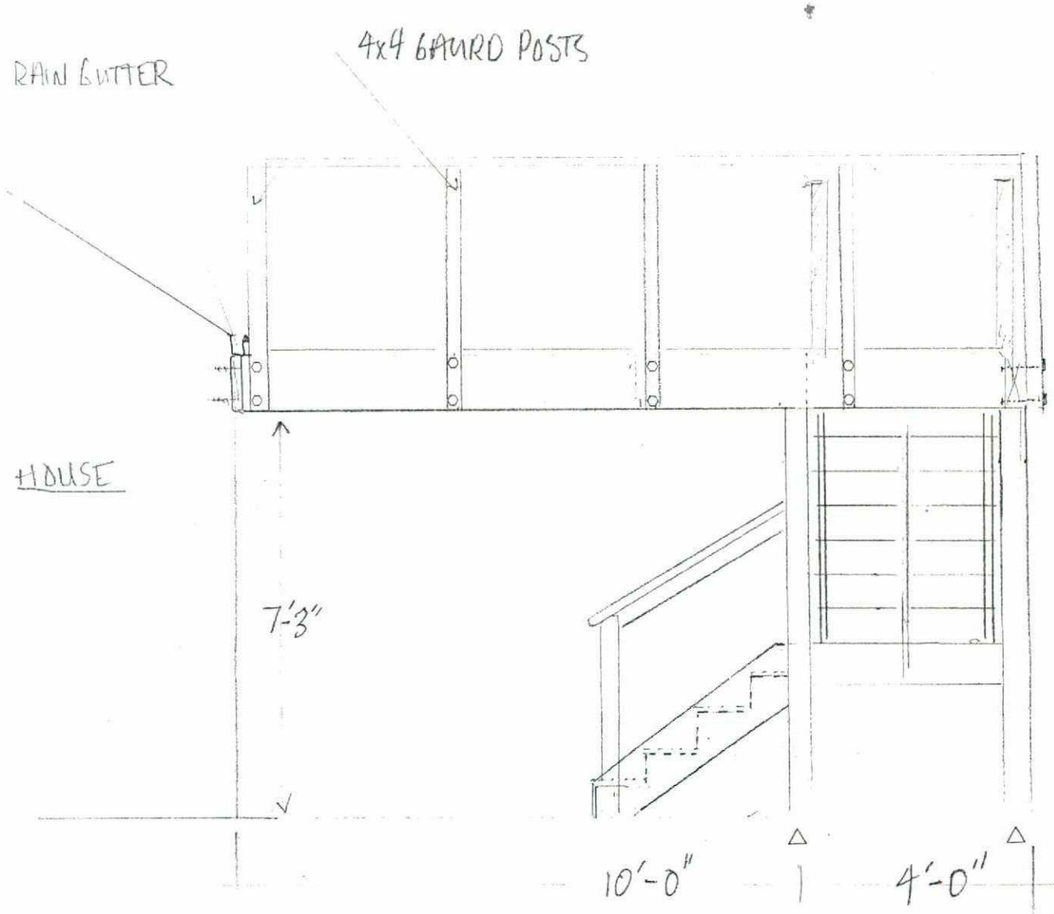

GUARD POSTS, DECKING, RAILING COMPONENTS ARE REDWOOD 'B' DECK

RAILING SPINDLES ARE NOT SHOWN SEE DETAIL

SOUTH ELEVATION
SCALE 3/8" = 1'-0"

CONTRACTOR: HAYS CONTRACTING LIC# 882745 619-823-7684
OWNER: DENISE MORTON PHONE: 619 938-4454
SITE: 10331 ESCADERA ST. LKSD. CA 92040
A.P.N. 379-240-23-00 LEGAL: LOT 141 MAP 6642
PROJECT: DECK
DRAWN: W. HAYS DATE: 8-9-13
SHEET: 4 OF: 6