EXHIBIT "B"

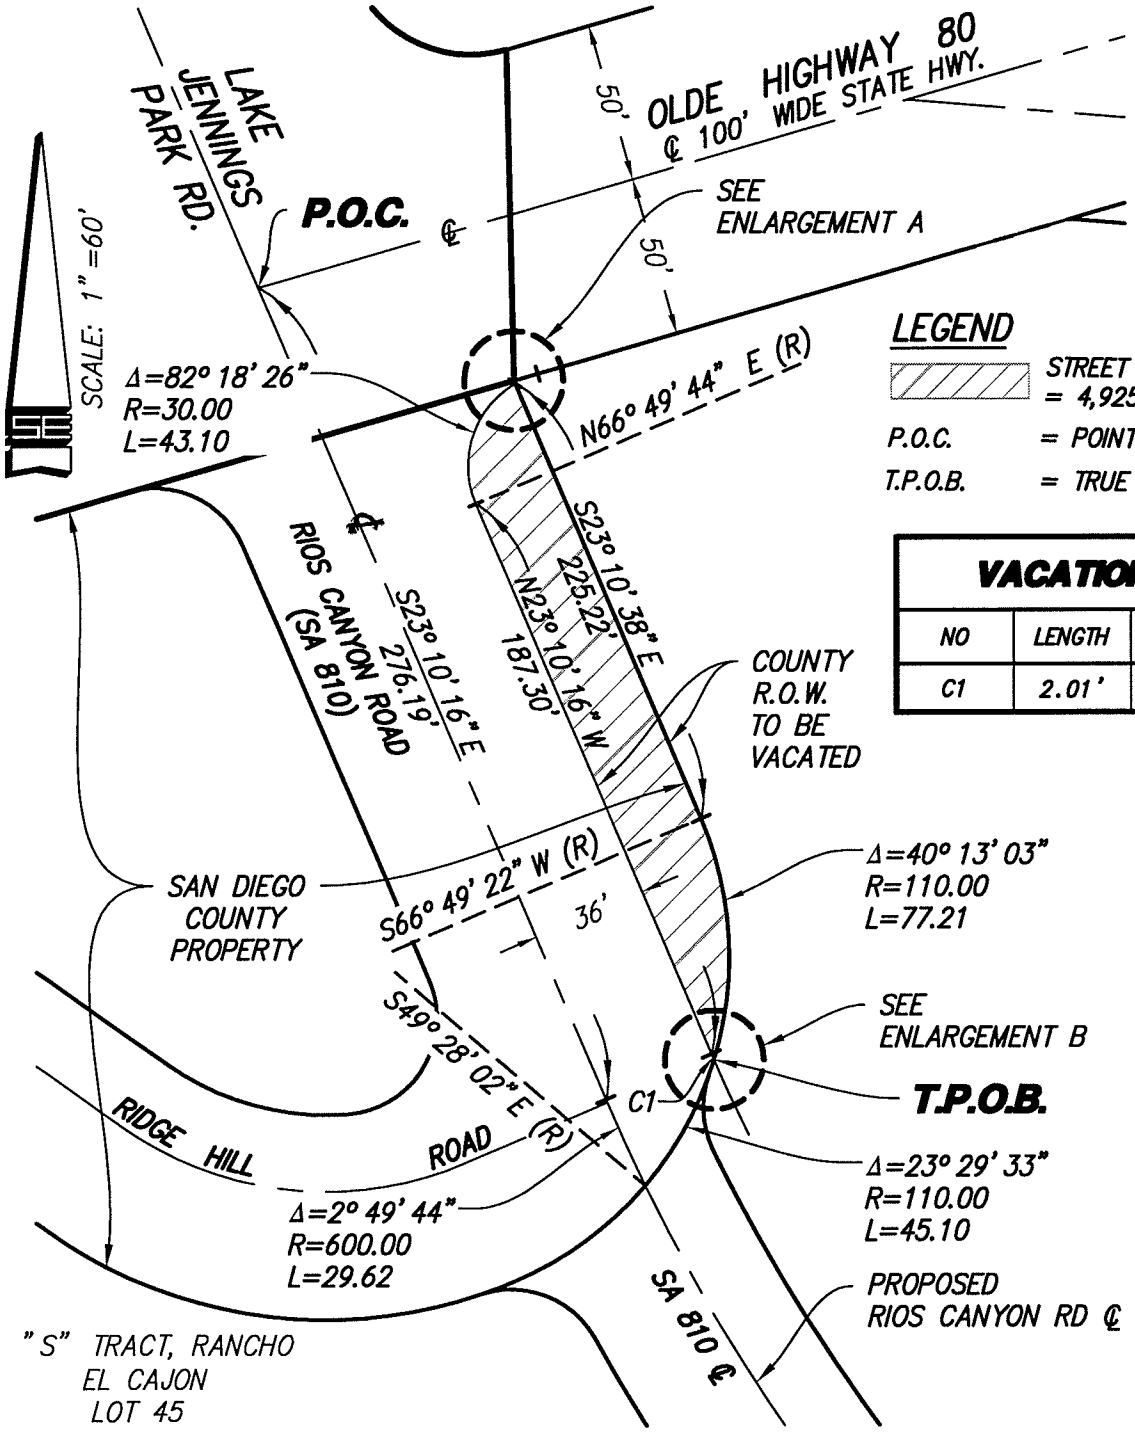

LEGEND

	STREET VACATION = 4,925 SQUARE FEET
P.O.C.	= POINT OF COMMENCING
T.P.O.B.	= TRUE POINT OF BEGINNING

VACATION DATA TABLE

NO	LENGTH	BEARING/DELTA	RADIUS
C1	2.01'	D=0°12'16"	564.00'

BASIS OF BEARINGS

THE BASIS OF BEARINGS FOR THIS PLAT IS THE NAD 83, ZONE 6, GRID BEARING BETWEEN CONTROL STATION "ROS13702 PT#2580" AND CONTROL STATION "ROS13702 PT#1048" AS SAID STATIONS ARE SHOWN ON R.O.S. MAP NO. 13072. I.E. N45° 30' 23" E

Stuart Peace 03-31-17

STUART PEACE DATE

REGISTERED PROFESSIONAL ENGINEER
STUART PEACE
No. 27232
Exp. 3-31-17
CIVIL
STATE OF CALIFORNIA

Prepared by:
STUART ENGINEERING
7525 METROPOLITAN DRIVE STE. 308
SAN DIEGO, CA 92108 (619) 296-1010
FAX (619) 296-9276
EMAIL: SE@stuartengineering.com

Date

COUNTY OF SAN DIEGO

PLAT

COUNTY STREET VACATION

DOC. NO. -

SHEET: 1 OF 1

EXHIBIT "B"

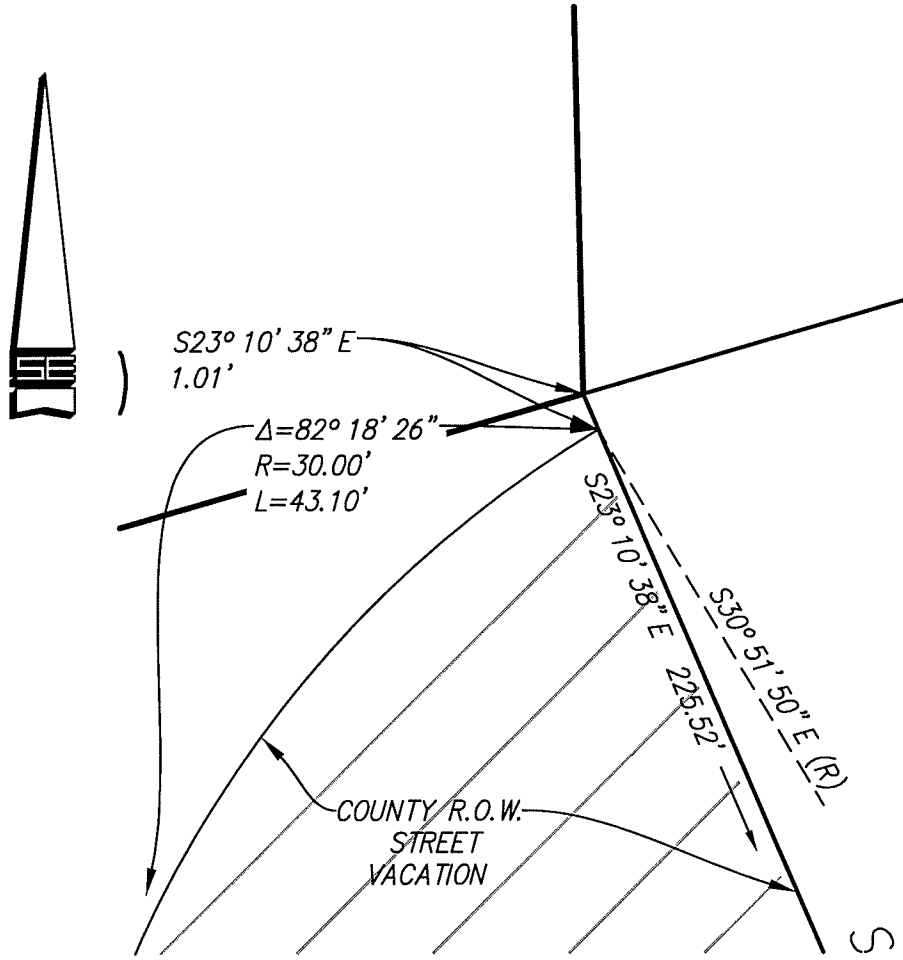

ENLARGEMENT A

SCALE: 1" 5'

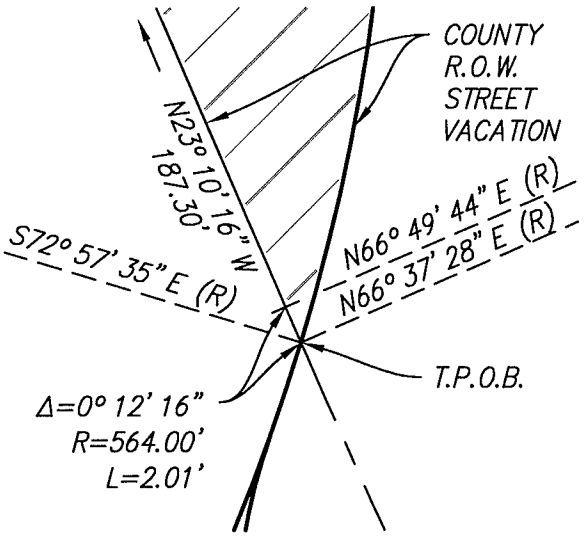

ENLARGEMENT B

SCALE: 1" 10'

Stuart Peace 03-31-17

STUART PEACE DATE

REGISTERED PROFESSIONAL ENGINEER
STUART PEACE
No. 27232
Exp. 3-31-17
CIVIL
STATE OF CALIFORNIA

Prepared by:
STUART ENGINEERING
7525 METROPOLITAN DRIVE STE. 308
SAN DIEGO, CA 92108 (619) 296-1010
FAX (619) 296-9276
EMAIL: SE@stuartengineering.com

Date

COUNTY OF SAN DIEGO

PLAT

COUNTY STREET VACATION

DOC. NO. -

SHEET: 2 OF 2